CTY-RTE-SECTION

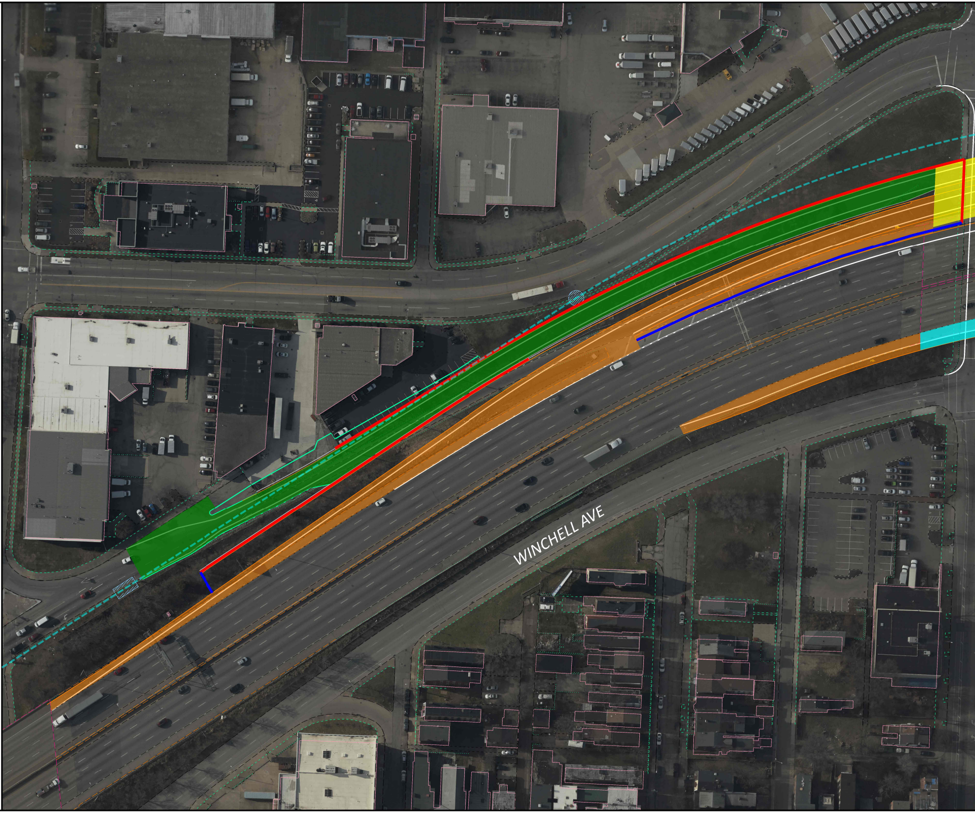
WINCHELL AVE

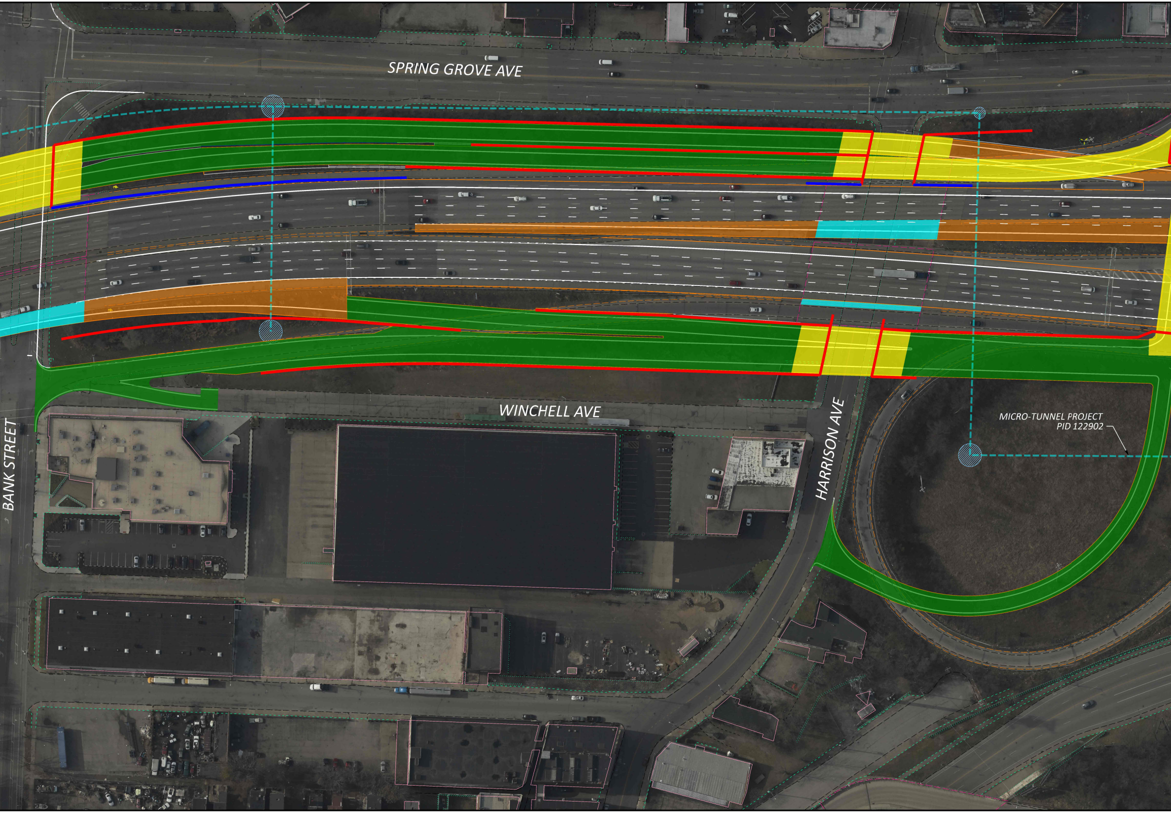
SPRING GROVE AVE
WINCHELL AVE
BANK STREET
HARRISON AVE
MICRO-TUNNEL PROJECT
PID 122902

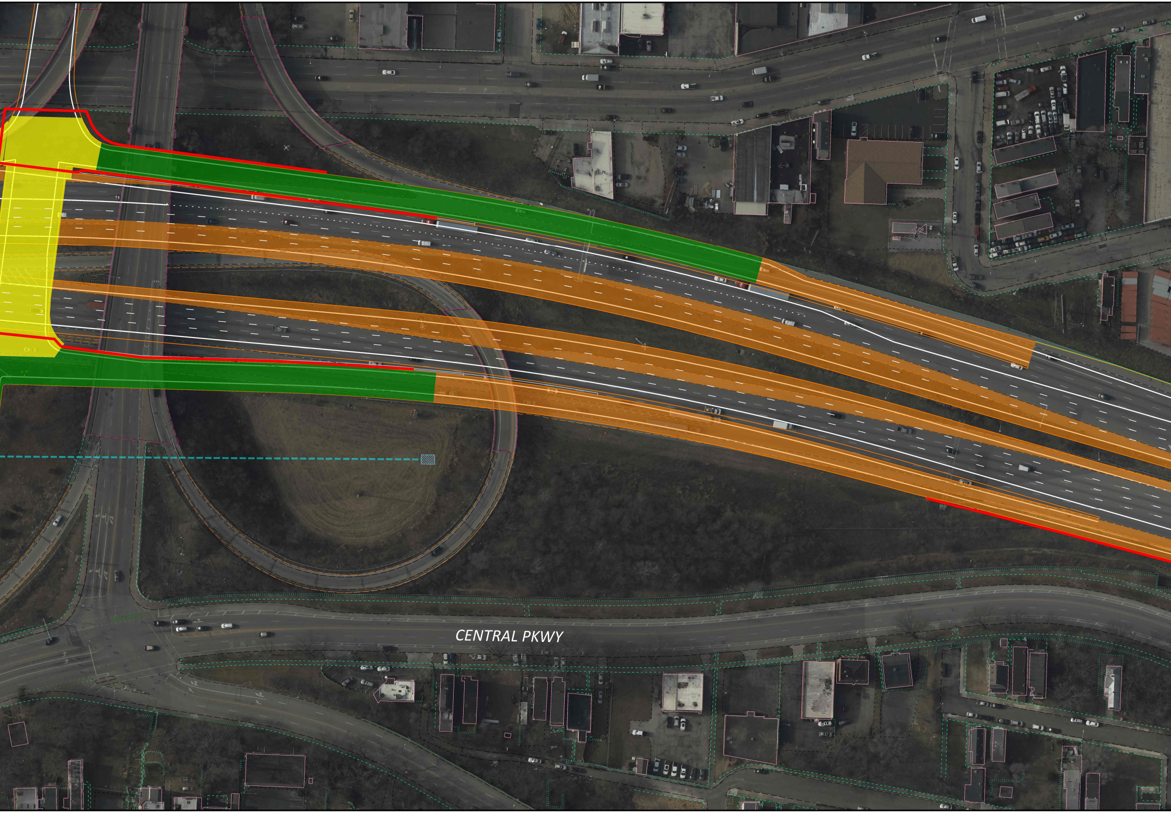
CENTRAL PKWY

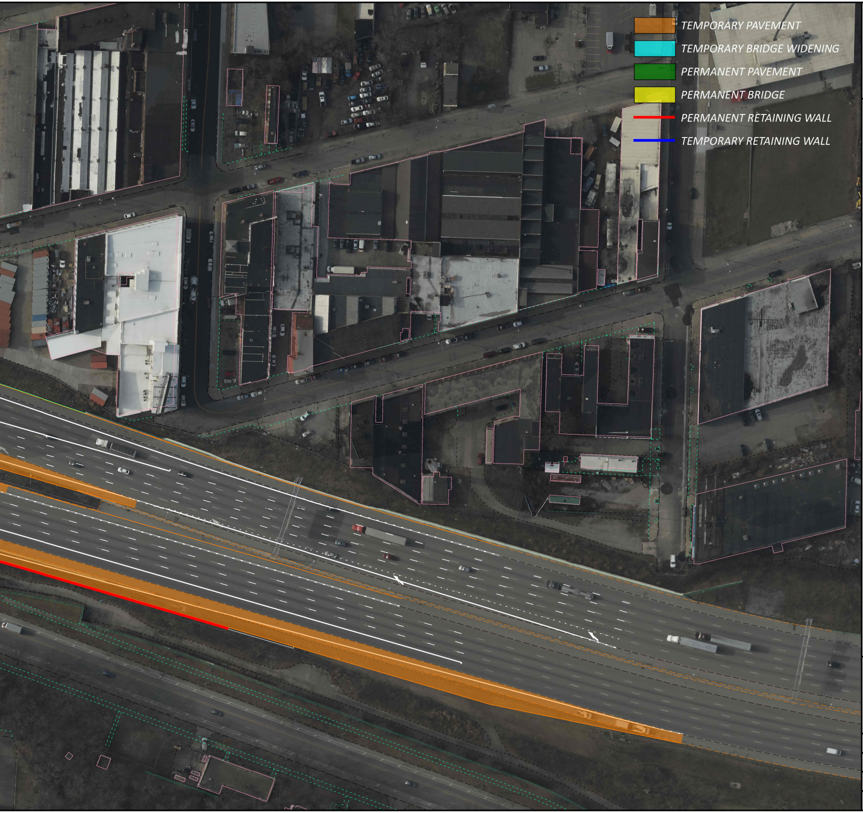

🟧	TEMPORARY PAVEMENT
🟦	TEMPORARY BRIDGE WIDENING
🟩	PERMANENT PAVEMENT
🟨	PERMANENT BRIDGE
—	PERMANENT RETAINING WALL
—	TEMPORARY RETAINING WALL

HORIZONTAL SCALE IN FEET
0 25 50 100

HAM-75-1.95 INTERCHANGE PROJECT

DESIGN AGENCY
EMH&T

DESIGNER	XXX
REVIEWER	XXX MM-DD-Y
PROJECT ID	114161
SHEET	P.0
TOTAL	0